

WORLD TRADE CENTER
07/27/99

[Signature]
ENGINEERING PROGRAM MANAGER
WORD TRADE

[Signature]
CHIEF ENVIRONMENTAL ENGINEER

No. Date Revision Approved

ENGINEERING DEPARTMENT

WORLD
TRADE
CENTER

ENVIRONMENTAL
Title

81/B2 LEVEL
FIREPROOFING ABATEMENT
AND REPLACEMENT

ASBESTOS ABATEMENT
DETAILS


This drawing subject to conditions in Contract. All
inventions, ideas, designs and methods herein are
reserved to Port Authority and may not be used
without its written consent.

BMS SAM BMS
Designed by Drawn by Checked by

8/31/99 N.T.S.
Date Scale

WTC 881.073 V-7
Contract Number Drawing Number


K:\VILL\CAO\WTC\14777\018\B2WTCV-7

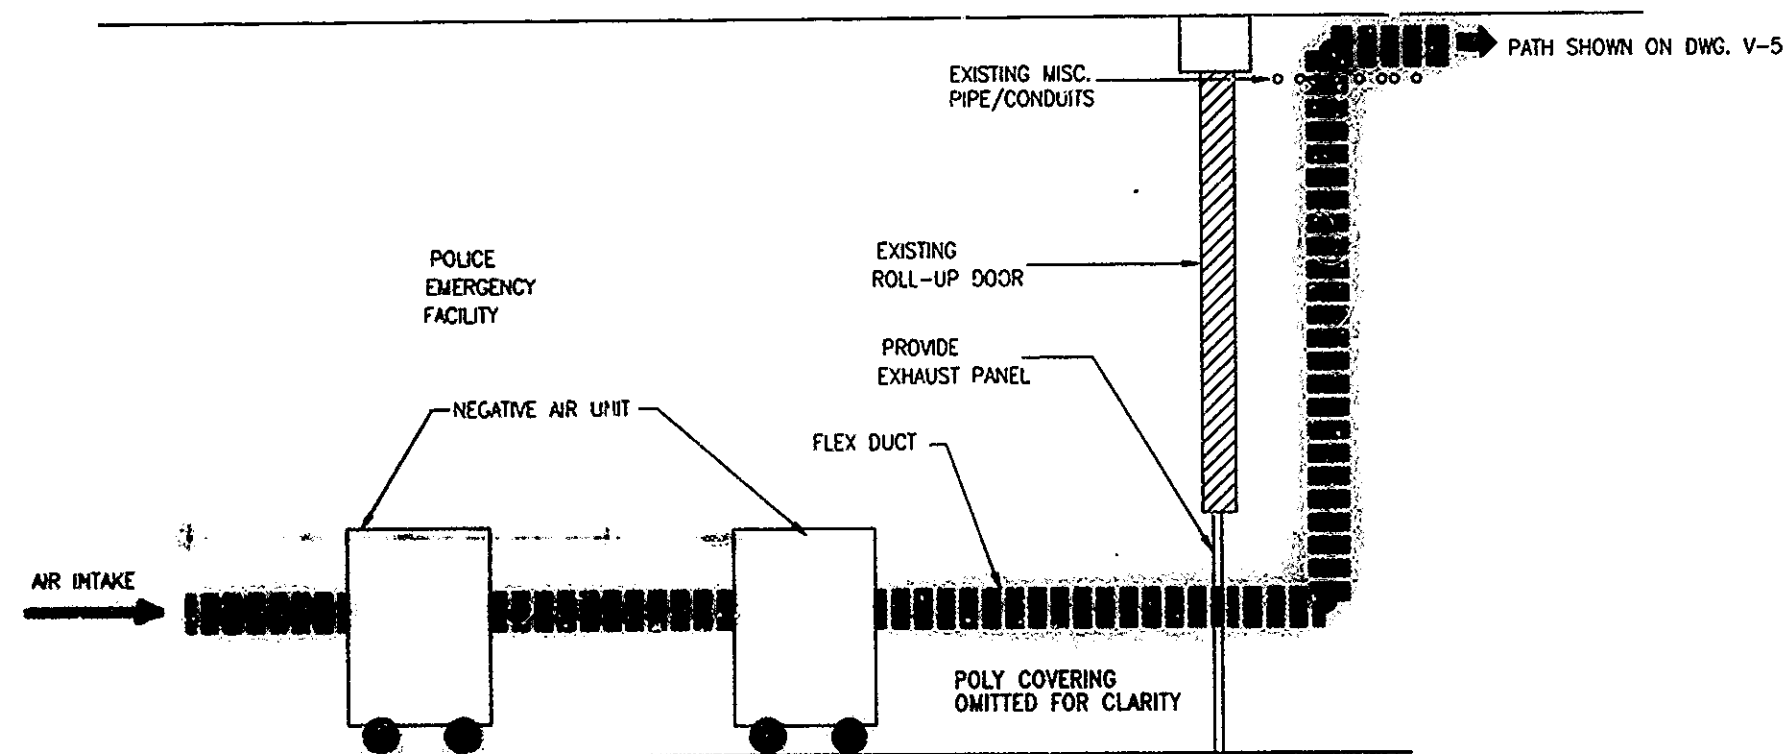

NEGATIVE AIR UNITS
PIGGY-BACKED IN SERIES

NOTE:

1. ISOLATION BARRIER PARTITION SHALL BE PROPERLY SECURED. ALL JOINTS AND SEAMS SHALL BE CAULKED AND SEALED AIR AND WATERTIGHT.
2. DRAWINGS SHOWING STRUCTURAL AND SHORING DETAILS OF ISOLATION BARRIER PARTITIONS SHALL BE SUBMITTED TO THE ENGINEER PRIOR TO THE START OF THE WORK.

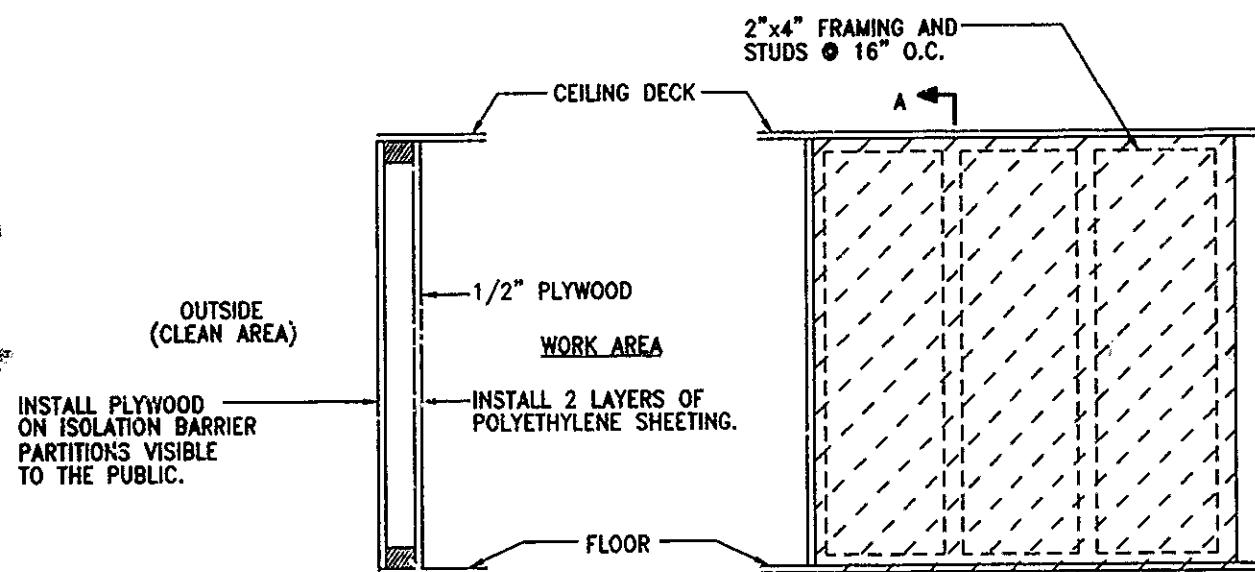

SECTION A-A

ISOLATION BARRIER PARTITION
NOT TO SCALE